
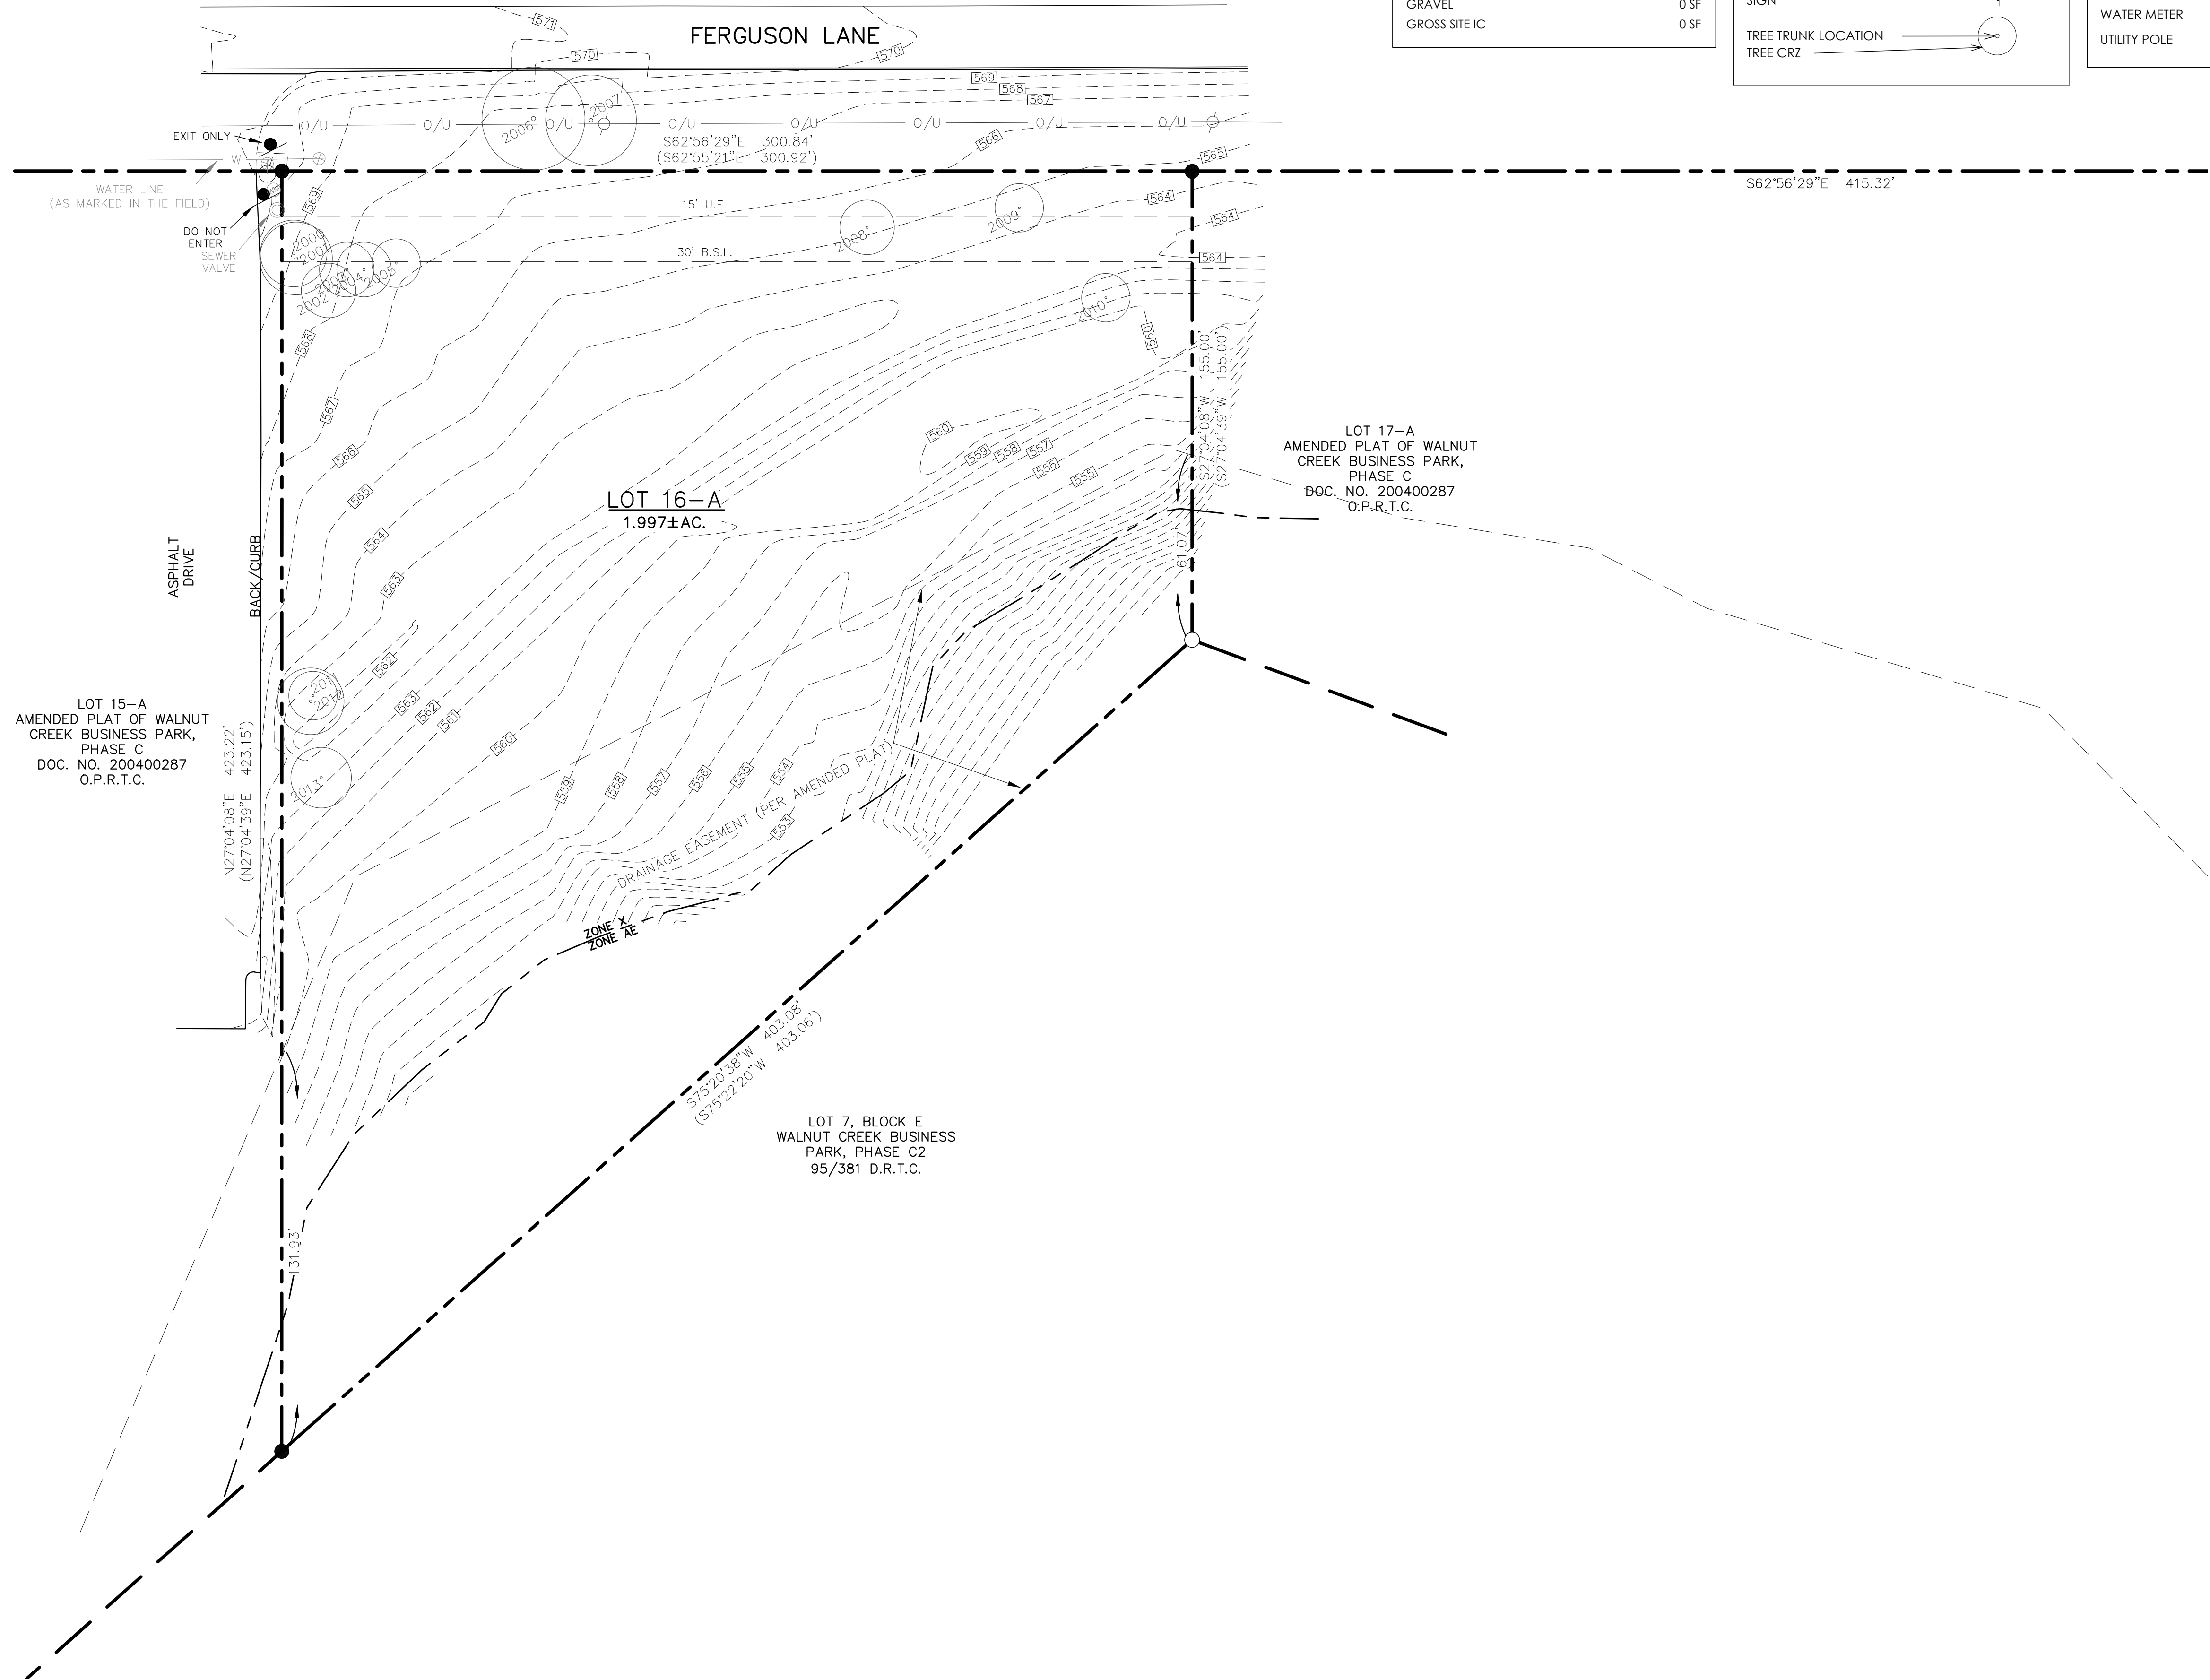


- NOTES:
- FOR SITE DEMOLITION SEE DEMO PERMIT CASE #
 - A PRECONSTRUCTION MEETING WITH THE ENVIRONMENTAL INSPECTOR IS REQUIRED PRIOR TO ANY SITE DISTURBANCE.
 - CONTRACTOR TO ABANDON ALL UNUSED WATER & WASTEWATER SERVICES FOR THE EXISTING SITE.

EXISTING IMPERVIOUS COVER (IC) CALCULATIONS	
TOTAL SITE AREA	1.997 AC (86,976 SF)
EXISTING IC	0 SF
EXISTING IC %	0%
EXISTING IC	0 SF
STRUCTURES	0 SF
DRIVEWAY, PARKING & SIDEWALK	0 SF
GRAVEL	0 SF
GROSS SITE IC	0 SF

EXISTING LEGEND - GENERAL	
PROPERTY BOUNDARY	---
EASEMENT	- - -
PROPERTY PIN	●
CONTOURS	---565---
FLOOD ZONE	----
SIGN	↑
TREE TRUNK LOCATION	○
TREE CRZ	→

EXISTING LEGEND - UTILITIES	
WATERLINE	— W —
OVERHEAD UTILITIES	— O/U —
FIRE HYDRANT	⊗
WATER VALVE	⊗
SANITARY MANHOLE	⊗
WATER METER	⊗
UTILITY POLE	⊗

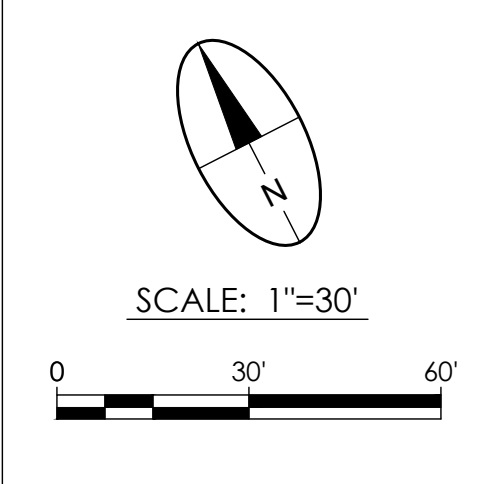

TREE NO.	TRUNK DIA.	SPECIES
2000	11"	HACKBERRY
2001	12"	HACKBERRY
2002	9"	HACKBERRY
2003	9"	HACKBERRY
2004	9"	HACKBERRY
2005	8"	HACKBERRY
2006	17"	HACKBERRY
2007	15"	HACKBERRY
2008	9"	HACKBERRY
2009	8"	HACKBERRY
2010	8"	HACKBERRY
2011	8"	HACKBERRY
2012	11"	HACKBERRY
2013	10"	HACKBERRY



PLACEdesigners.com

304 E. MAIN STREET
ROUND ROCK, TX 78664
T : (512) 238-8912
F : (512) 238-8913

Revisions:

Firm #: F-12489

6/11/2020

**TGSACA NEW CHURCH
BUILDING**
2913 FERGUSON LN
AUSTIN, TEXAS 78754

Drawn by: --
Checked by: VS
Approved by: SS
Job Number: 19174
Case #: SP-20...

EXISTING CONDITIONS

of

© copyright 2017 PLACE designers inc.

SITE PLAN RELEASE	
SITE PLAN APPROVAL SHEET	OF
FILE NUMBER	SP-20...
APPROVED BY COMMISSION ON	UNDER SECTION 112 OF
CHAPTER 25-5	OF THE CITY OF AUSTIN CODE.
EXPIRATION DATE (25-5-81, LDC)	CASE MANAGER
PROJECT EXPIRATION DATE (ORD.#970905-A)	DWPZ DOZ
Development Services Department	
RELEASE FOR GENERAL COMPLIANCE: ZONING	
Rev. 1	Correction. 1
Rev. 2	Correction. 2
Rev. 3	Correction. 3
Final plat must be recorded by the Project Expiration Date, if applicable. Subsequent Site Plans which do not comply with the Code current at the time of filing, and all required Building Permits and/or a notice of construction (if a building permit is not required), must also be approved prior to the Project Expiration Date.	

PARKING DATA	
REQUIRED PARKING	REFER TO CITY OF AUSTIN CODE OF ORDINANCE CHAPTER 25-6 APPENDIX A
PROVIDED REGULAR PARKING	38
PROVIDED PARKING	2



BUILDING DATA	
TOTAL SITE AREA	1.997 AC (86,976 SF)
BUILDING USE	CHURCH
STORIES	1
BUILDING HEIGHT	35'-05/16"
BUILDING HEIGHT ALLOWED BY ZONING	*25'-0"/1 STORY
BUILDING GROSS FLOOR AREA	10,275 SF
BUILDING COVERAGE	10,301 SF
BUILDING COVERAGE %	11.84%
TOTAL FAR	0.12:1
ALLOWABLE FAR - PER ZONING (W/LO-CO)	0.25:1
* OR APPROVED BY LAND USE COMMISSION.	

IMPERVIOUS COVER (IC) CALCULATIONS	
TOTAL SITE AREA	1.997 AC (86,976 SF)
EXISTING IC	0 SF
EXISTING IC %	0%
PROPOSED IC	10,301 SF
BUILDING SLAB	17,485 SF
DRIVEWAY, PARKING & SIDEWALK	27,786 SF
TOTAL PROPOSED IC	27,786 SF
GROSS SITE IC	31.95%
TOTAL PROPOSED IC %	70%
CS ZONING ALLOWABLE IC	

PROPOSED LEGEND - GENERAL	
FIRE LANE	FL
BUILDING	
CONCRETE PAVEMENT	
SIDEWALK	
RETAINING WALL	
DIRECTION OF FLOW	
ROOF FOOTPRINT	


EXISTING LEGEND - GENERAL	
PROPERTY BOUNDARY	
EASEMENT	
PROPERTY PIN	
CONTOURS	565
FLOOD ZONE	
SIGN	
TREE TRUNK LOCATION	
TREE CRZ	

EXISTING LEGEND - UTILITIES	
WATERLINE	W
OVERHEAD UTILITIES	O/U
FIRE HYDRANT	
WATER VALVE	
SANITARY MANHOLE	
WATER METER	
UTILITY POLE	

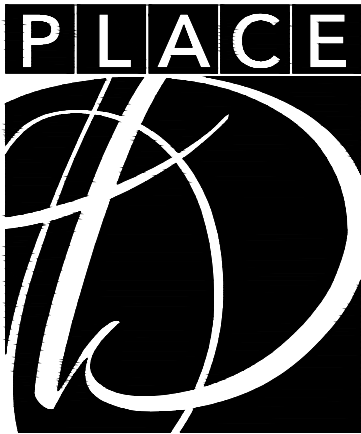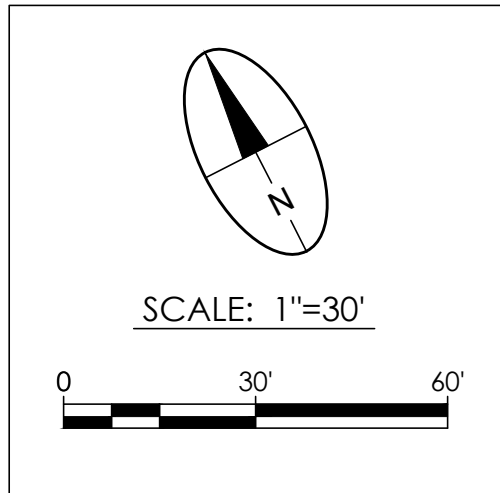


PLACEdesigners.com

304 E. MAIN STREET
ROUND ROCK, TX 78664
T : (512) 238-8912
F : (512) 238-8913

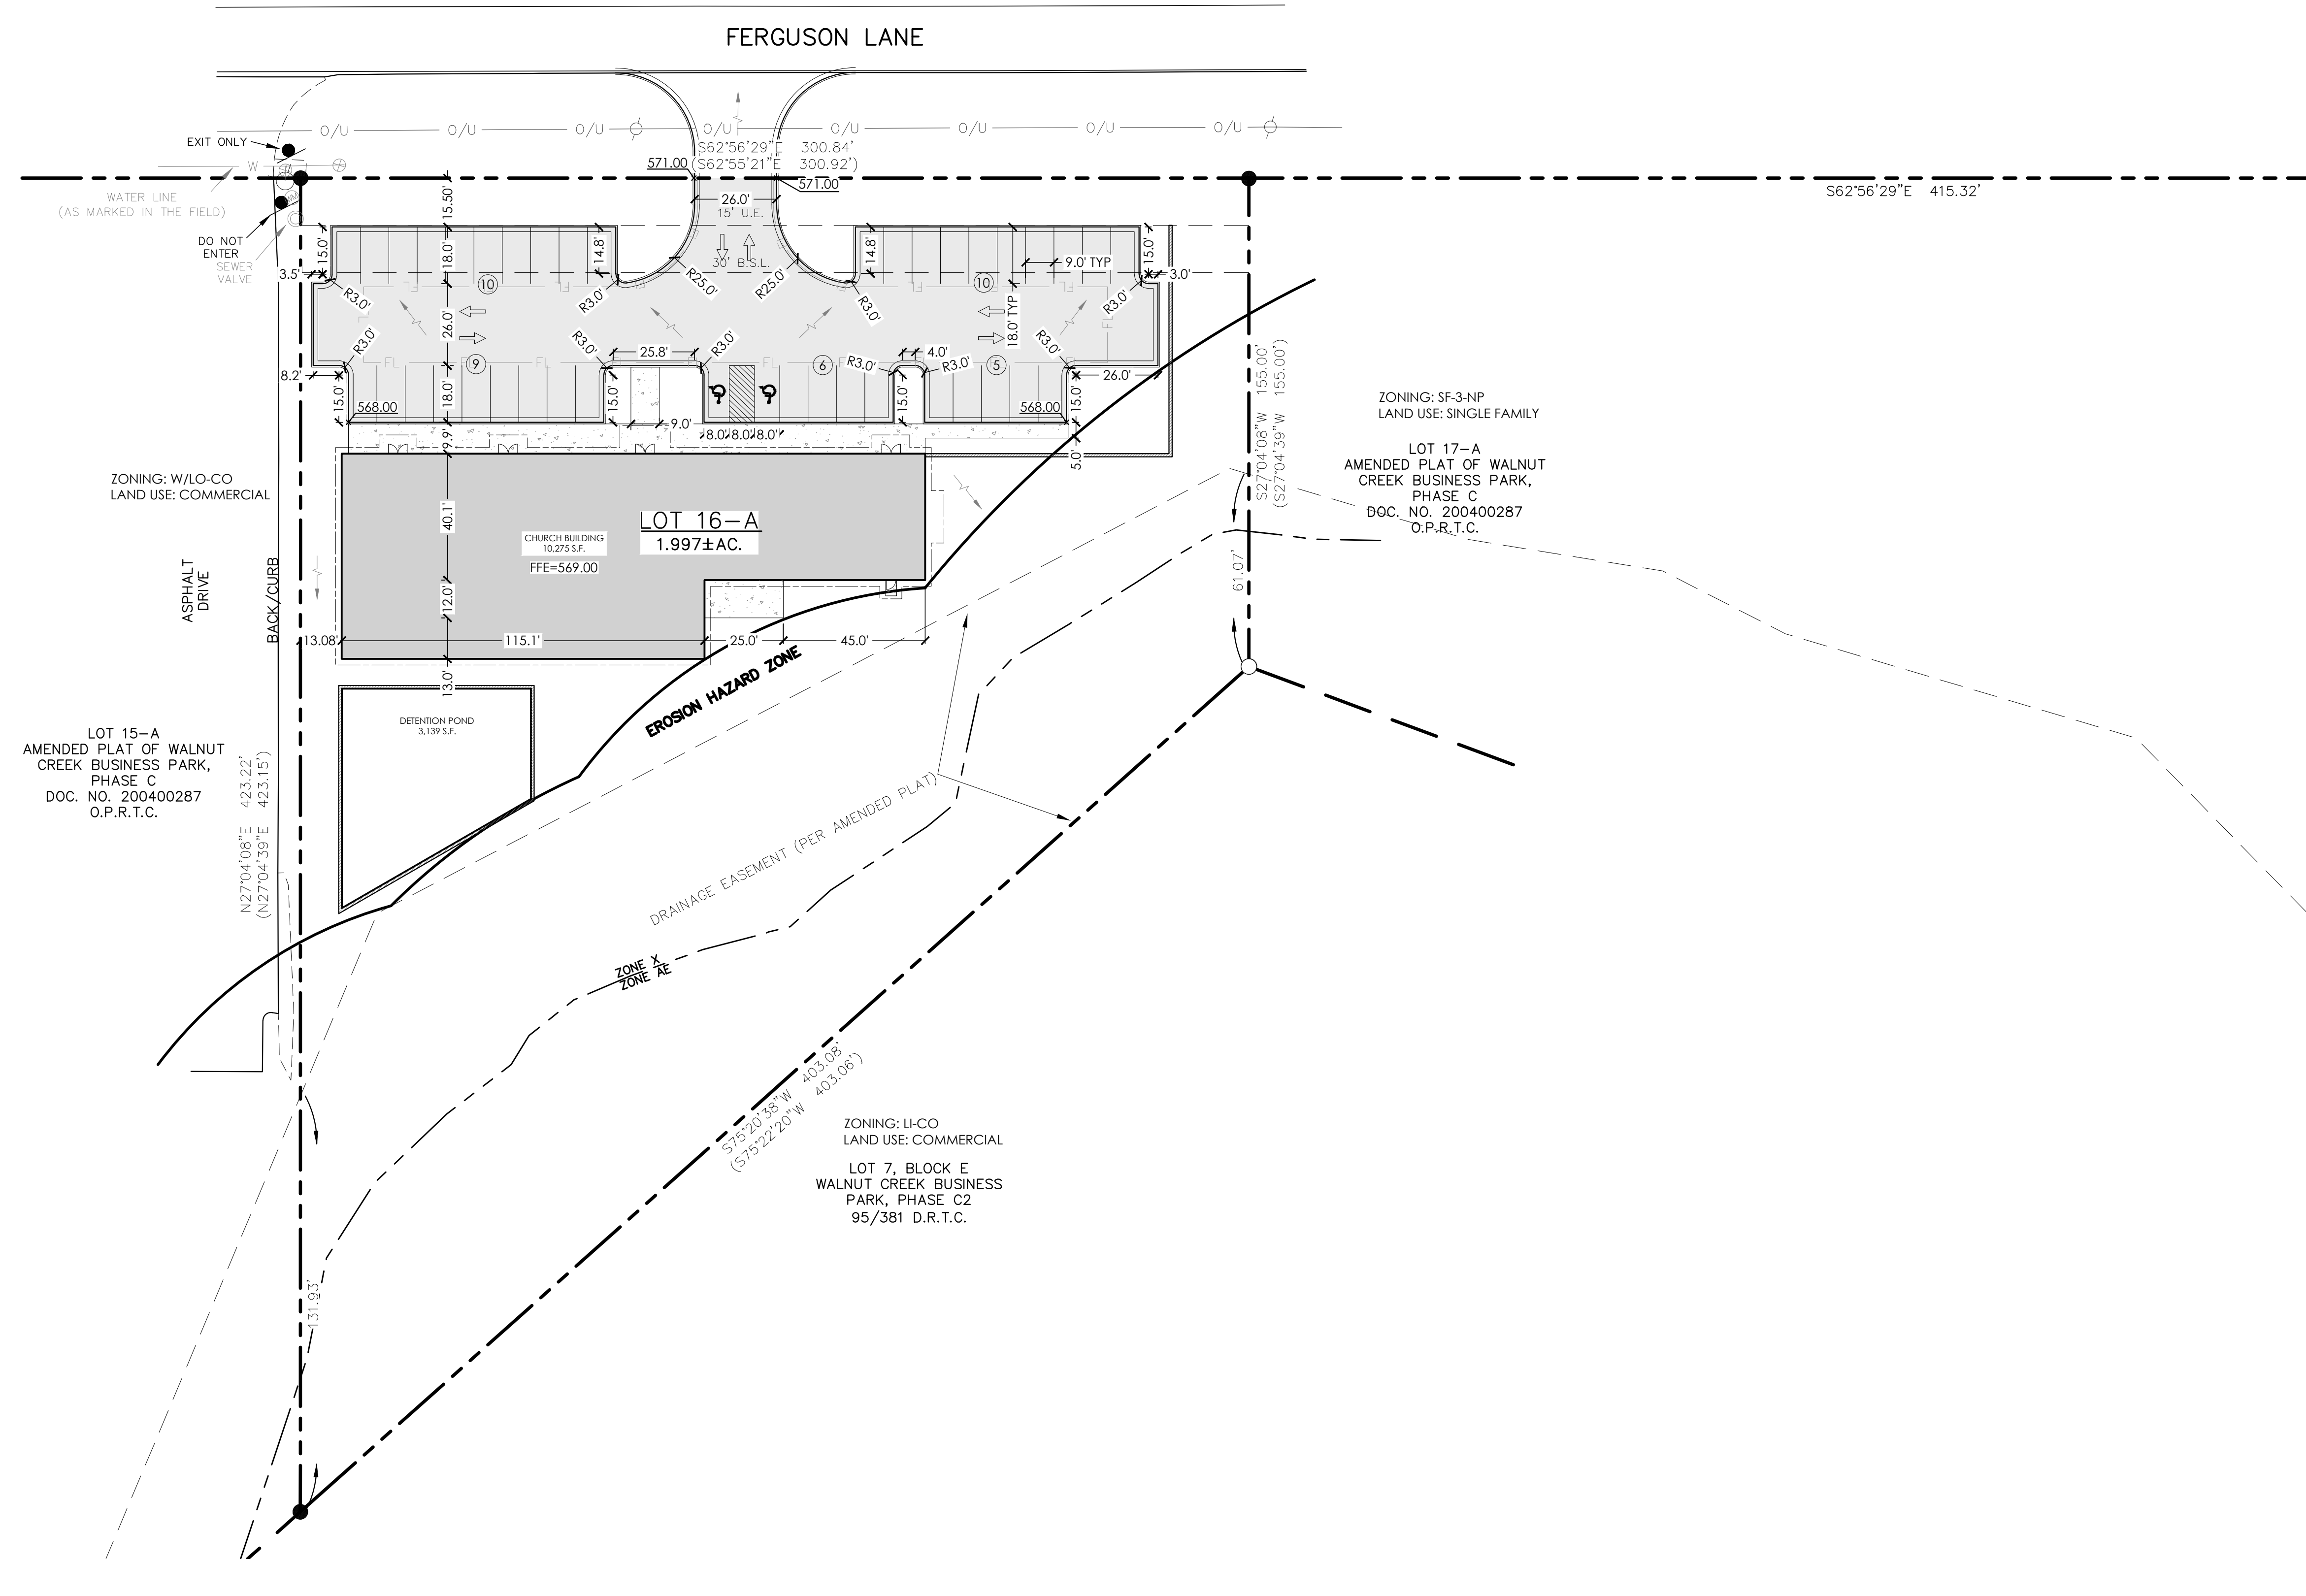

- NOTES:
- ALL IMPROVEMENTS SHALL BE MADE IN ACCORDANCE WITH THE RELEASED SITE PLAN. ANY ADDITIONAL IMPROVEMENTS WILL REQUIRE SITE PLAN AMENDMENT AND APPROVAL OF THE PLANNING AND DEVELOPMENT REVIEW DEPARTMENT.
 - APPROVAL OF THIS SITE PLAN DOES NOT INCLUDE BUILDING AND FIRE CODE APPROVAL NOR BUILDING PERMIT APPROVAL.
 - ALL SIGNS MUST COMPLY WITH REQUIREMENTS OF THE LAND DEVELOPMENT CODE (CHAPTER 25-10).
 - ADDITIONAL ELECTRIC EASEMENTS MAY BE REQUIRED AT A LATER DATE.
 - WATER AND WASTEWATER SERVICE WILL BE PROVIDED BY THE CITY OF AUSTIN.
 - ALL EXISTING STRUCTURES SHOWN TO BE REMOVED WILL REQUIRE A DEMOLITION PERMIT FROM THE CITY OF AUSTIN PLANNING AND DEVELOPMENT REVIEW DEPARTMENT.
 - ALL DIMENSIONS ARE SHOWN FROM FACE OF CURB UNLESS OTHERWISE NOTED.
 - THIS PROPERTY IS WITHIN THE CONTROLLED COMPATIBLE LAND USE AREA DEFINED BY CHAPTER 241 OF THE LOCAL GOVERNMENT CODE. DEVELOPMENT ON THIS PROPERTY IS LIMITED BY CHAPTER 25-13 OF THE AUSTIN CITY CODE. AIRPORT HAZARDS AS DEFINED IN FEDERAL AVIATION REGULATIONS PART 77, AS ADOPTED BY THE CITY IN SECTIONS 25-13-23, ARE PROHIBITED.
 - FIRE LANE STRIPING TO BE PAINTED ON THE FACE OF CURB WHEN PRESENT AND PAINTED FLAT ON THE PAVEMENT SURFACE WHEN IT IS NOT. (SEE DETAIL SHEETS)
 - SCREENING FOR SOLID WASTE COLLECTION AND LOADING AREAS SHALL BE THE SAME AS, OR OF EQUAL QUALITY TO, PRINCIPAL BUILDING MATERIALS.
 - ALL EXTERIOR LIGHTING WILL BE FULL CUT-OFF AND FULLY SHIELDED IN COMPLIANCE WITH SUBCHAPTER E 2.5. ALL SITE LIGHTING TO BE LOCATED ON THE BUILDING WILL BE IN COMPLIANCE WITH SUBCHAPTER E 2.5, AND WILL BE REVIEWED DURING BUILDING PLAN REVIEW. ANY CHANGE OR SUBSTITUTION OF LAMP/LIGHT FIXTURES SHALL BE SUBMITTED TO THE DIRECTOR FOR APPROVAL IN ACCORDANCE WITH SECTION 2.5.2.E.
 - APPROVAL OF THESE PLANS BY THE CITY OF AUSTIN INDICATES COMPLIANCE WITH APPLICABLE CITY REGULATIONS ONLY. COMPLIANCE WITH ACCESSIBILITY STANDARDS SUCH AS THE 2010 STANDARDS FOR ACCESSIBLE DESIGN OR THE 2012 TEXAS ACCESSIBILITY STANDARDS WAS NOT VERIFIED. THE APPLICANT IS RESPONSIBLE FOR COMPLIANCE WITH ALL APPLICABLE ACCESSIBILITY STANDARDS.
 - SLOPES ON ACCESSIBLE ROUTES MAY NOT EXCEED 1:20 UNLESS DESIGNED AS A RAMP.
 - THE MAXIMUM SLOPE OF A RAMP IN NEW CONSTRUCTION IS 1:12. THE MAXIMUM RISE FOR ANY RAMP RUN IS 30 IN. THE MAXIMUM HORIZONTAL PROJECTION IS 30 FEET FOR A RAMP WITH A SLOPE BETWEEN 1:12 AND 1:15. AND 40 FEET FOR A RAMP WITH A SLOPE BETWEEN 1:16 AND 1:20.
 - SPACES MUST BE LOCATED ON A SURFACE WITH A SLOPE NOT EXCEEDING 1:50.
 - ACCESSIBLE ROUTES MUST HAVE A CROSS-SLOPE NO GREATER THAN 1:50.
 - EACH COMPACT PARKING SPACE/ASLE WILL BE SIGNED "SMALL CAR ONLY."
 - THE SITE IS COMPOSED OF 2 LOTS/TRACTS. IT HAS BEEN APPROVED AS ONE COHESIVE DEVELOPMENT. IF PORTIONS OF THE LOTS/TRACTS ARE SOLD, APPLICATION FOR SUBDIVISION AND SITE PLAN APPROVAL MAY BE REQUIRED.
 - COMPLIANCE WITH BUILDING DESIGN STANDARDS, ARTICLE 3 OF SUBCHAPTER E, IS REQUIRED, AND IS TO BE REVIEWED FOR COMPLIANCE DURING BUILDING CODE REVIEW.
 - AN ALTERNATIVE EQUIVALENT COMPLIANCE (AEC) HAS BEEN APPROVED FOR SECTION 2.8.A.1.A OF THE LDC SUBCHAPTER E REQUIREMENTS.

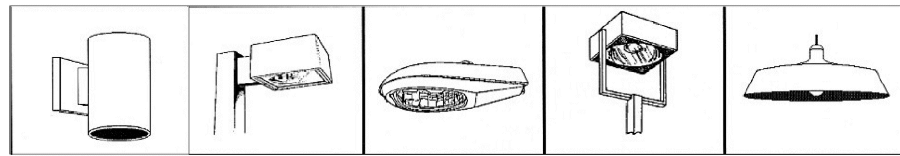

SITE PLAN RELEASE	
SITE PLAN APPROVAL SHEET	OF
FILE NUMBER	SP-20--
APPROVED BY COMMISSION ON	UNDER SECTION 112 OF
CHAPTER 25-5	OF THE CITY OF AUSTIN CODE.
EXPIRATION DATE (25-5-81, LDC)	CASE MANAGER
PROJECT EXPIRATION DATE (ORD #970905-A)	DWPZ DOZ

Development Services Department
RELEASE FOR GENERAL COMPLIANCE: ZONING W/LO-CO
Rev. 1 Correction. 1
Rev. 2 Correction. 2
Rev. 3 Correction. 3
Final plat must be recorded by the Project Expiration Date, if applicable. Subsequent Site Plans which do not comply with the Code current at the time of filing, and all required Building Permits and/or a notice of construction (if a building permit is not required), must also be approved prior to the Project Expiration Date.

Revisions:

Firm #: F-12489

6/15/2020

**TGSACA NEW CHURCH
BUILDING**
2913 FERGUSON LN
AUSTIN, TEXAS 78754


Drawn by: --
Checked by: VS
Approved by: SS
Job Number: 19174
Case #: SP-20--

SITE PLAN

of
© copyright 2017 PLACE designers inc.

98 1876

PHASE C

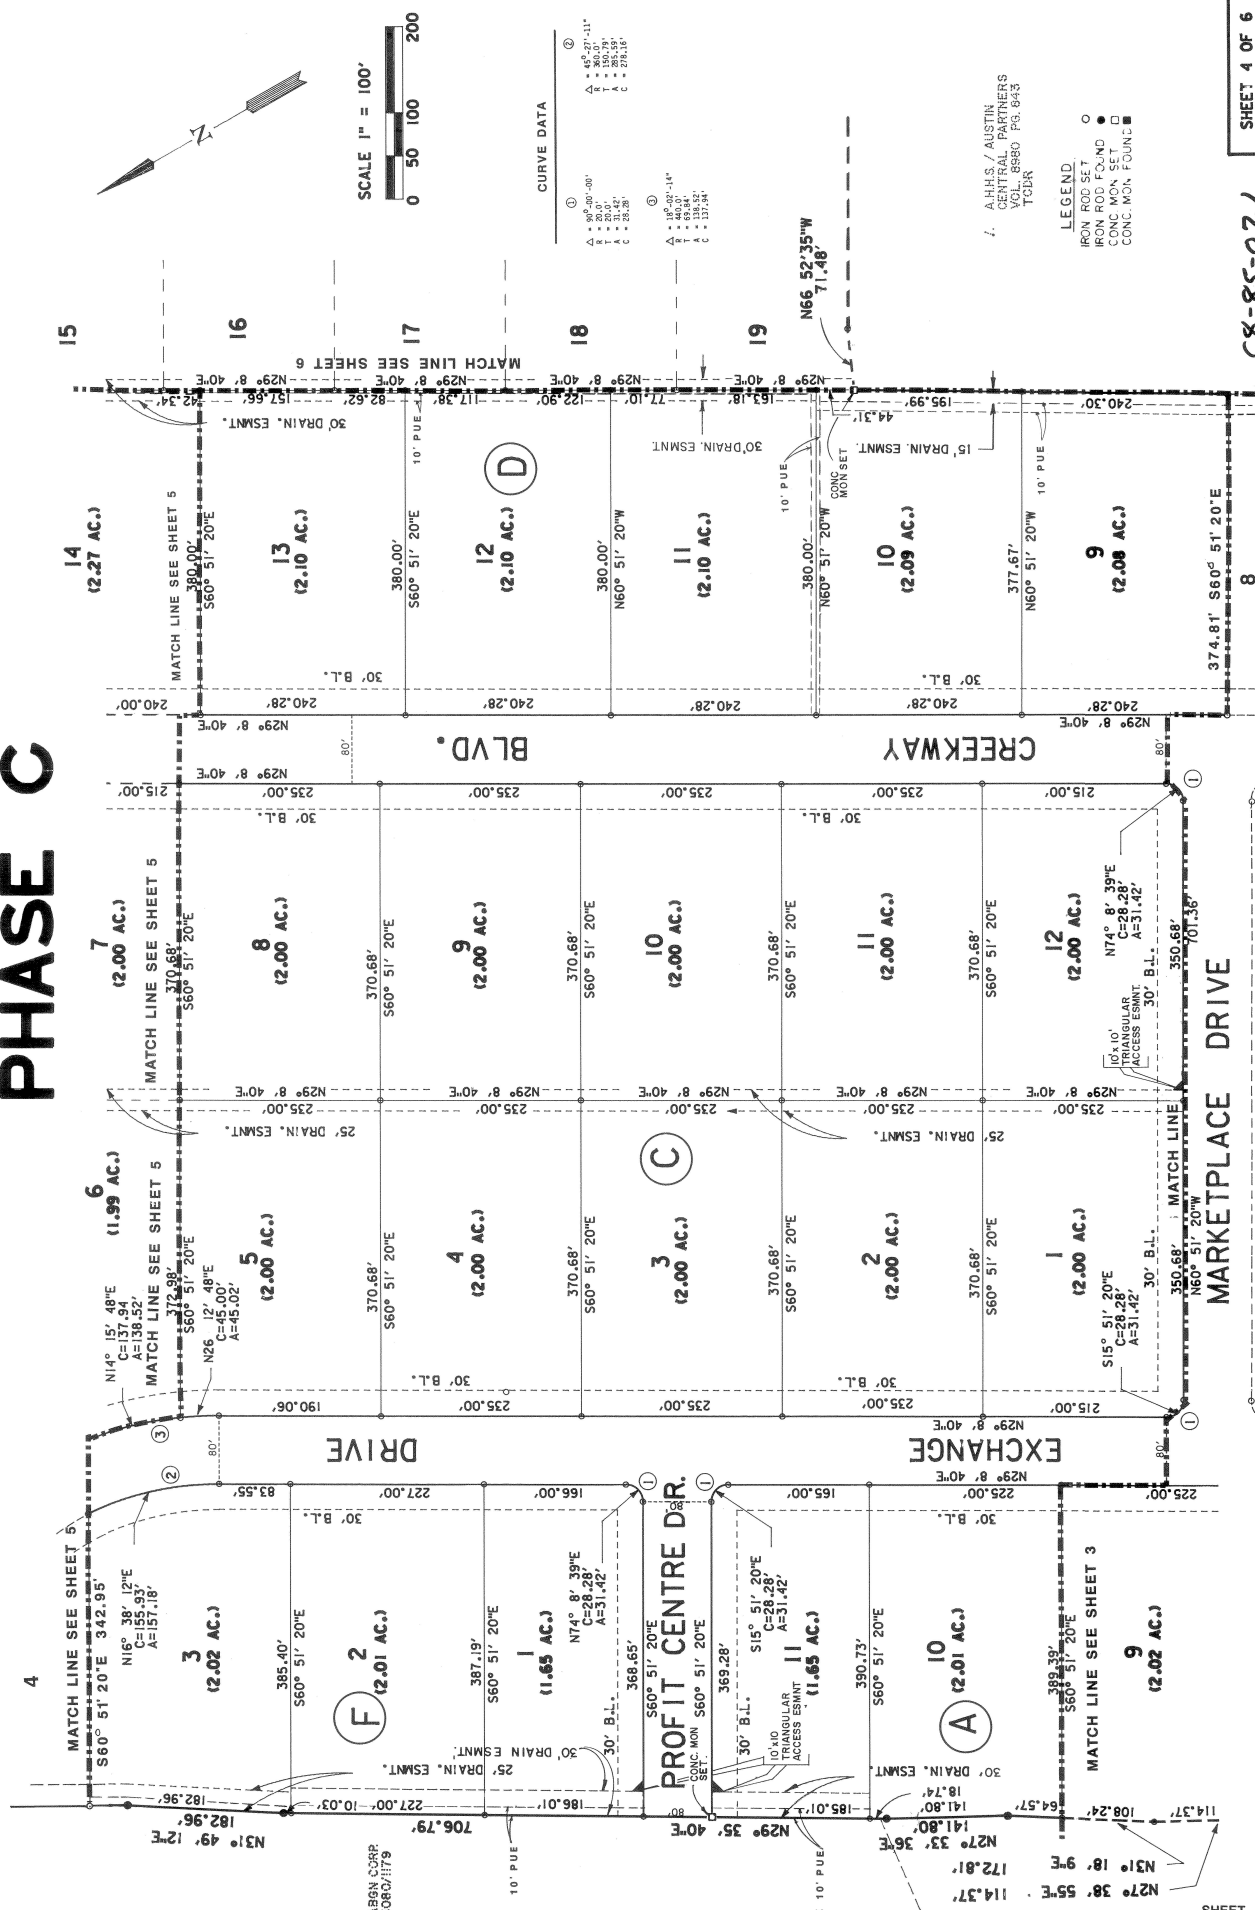


SHEET

SHEET 4 OF 6

C8-85-07.1

WALNUT CREEK BUSINESS PARK PHASE C

86 1877

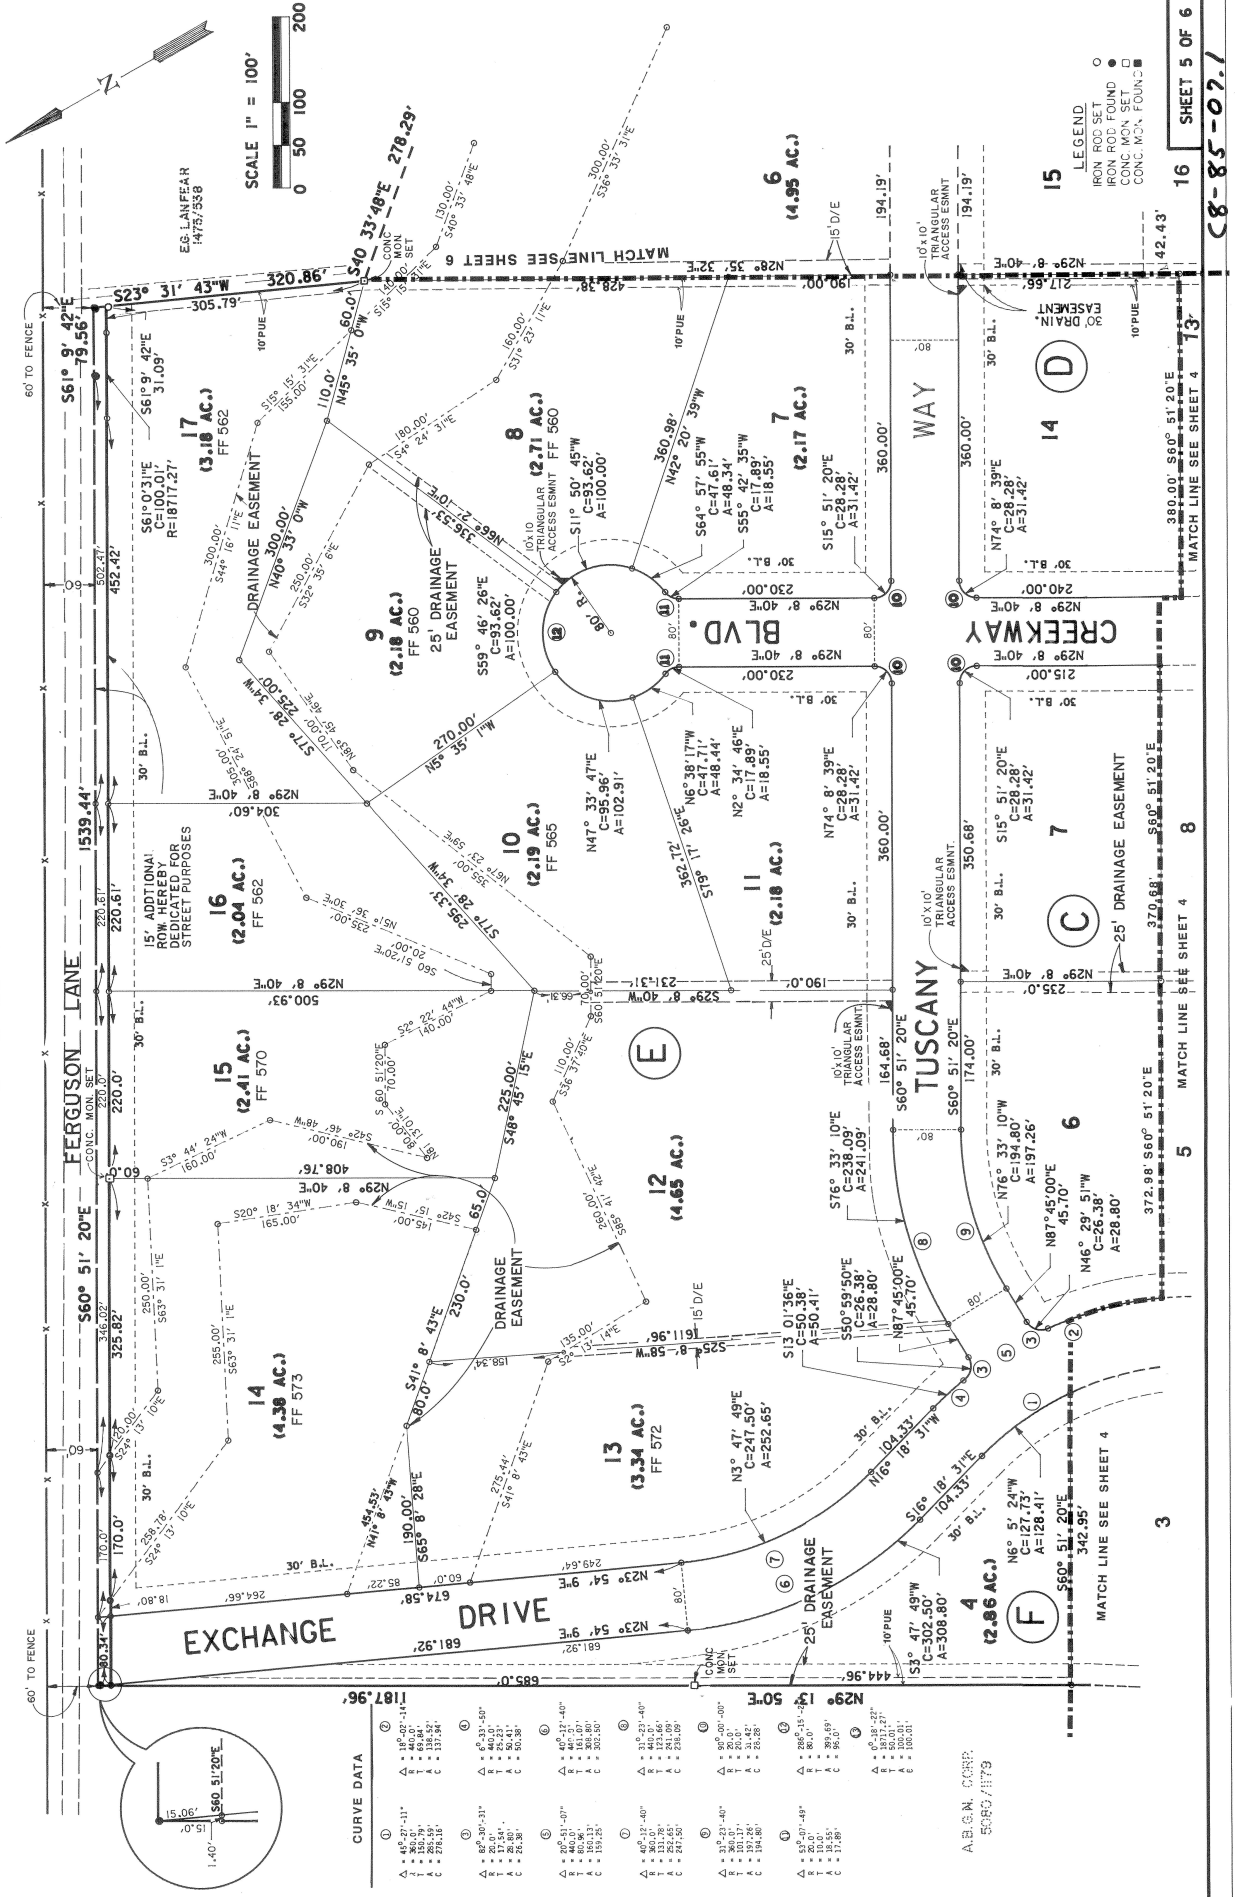


Withdral of land 9715/33
Partl. vac. 9706/337
Restr. 9539/305
Restr. par. kel 9706/923

WALNUT CREEK BUSINESS PARK

86 1878

PHASE C

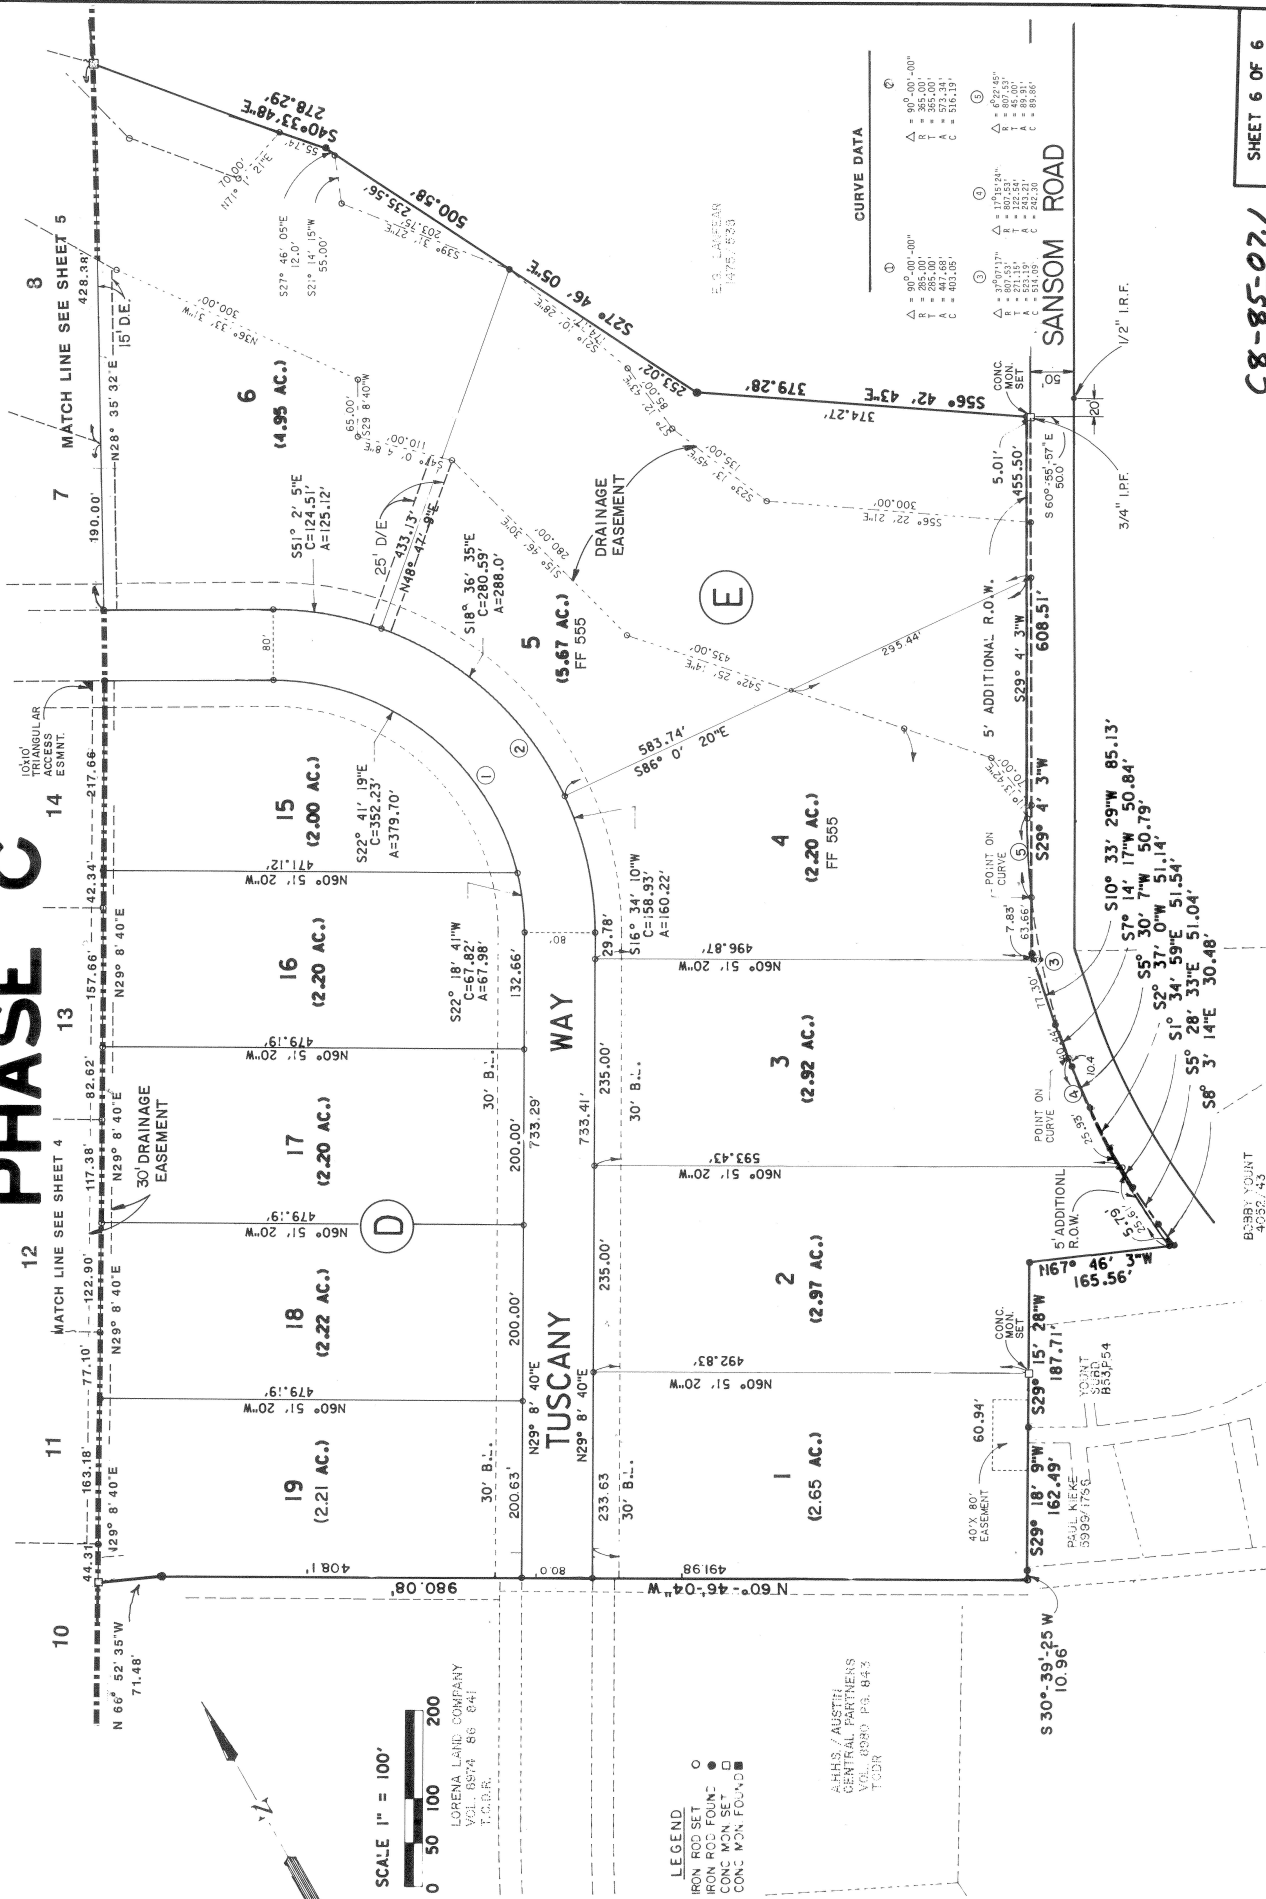

withdrawal of
Vol. 9715/83

Rest. 9539/305

Part Vac 9706/327

Rest. par. rel 9760/923